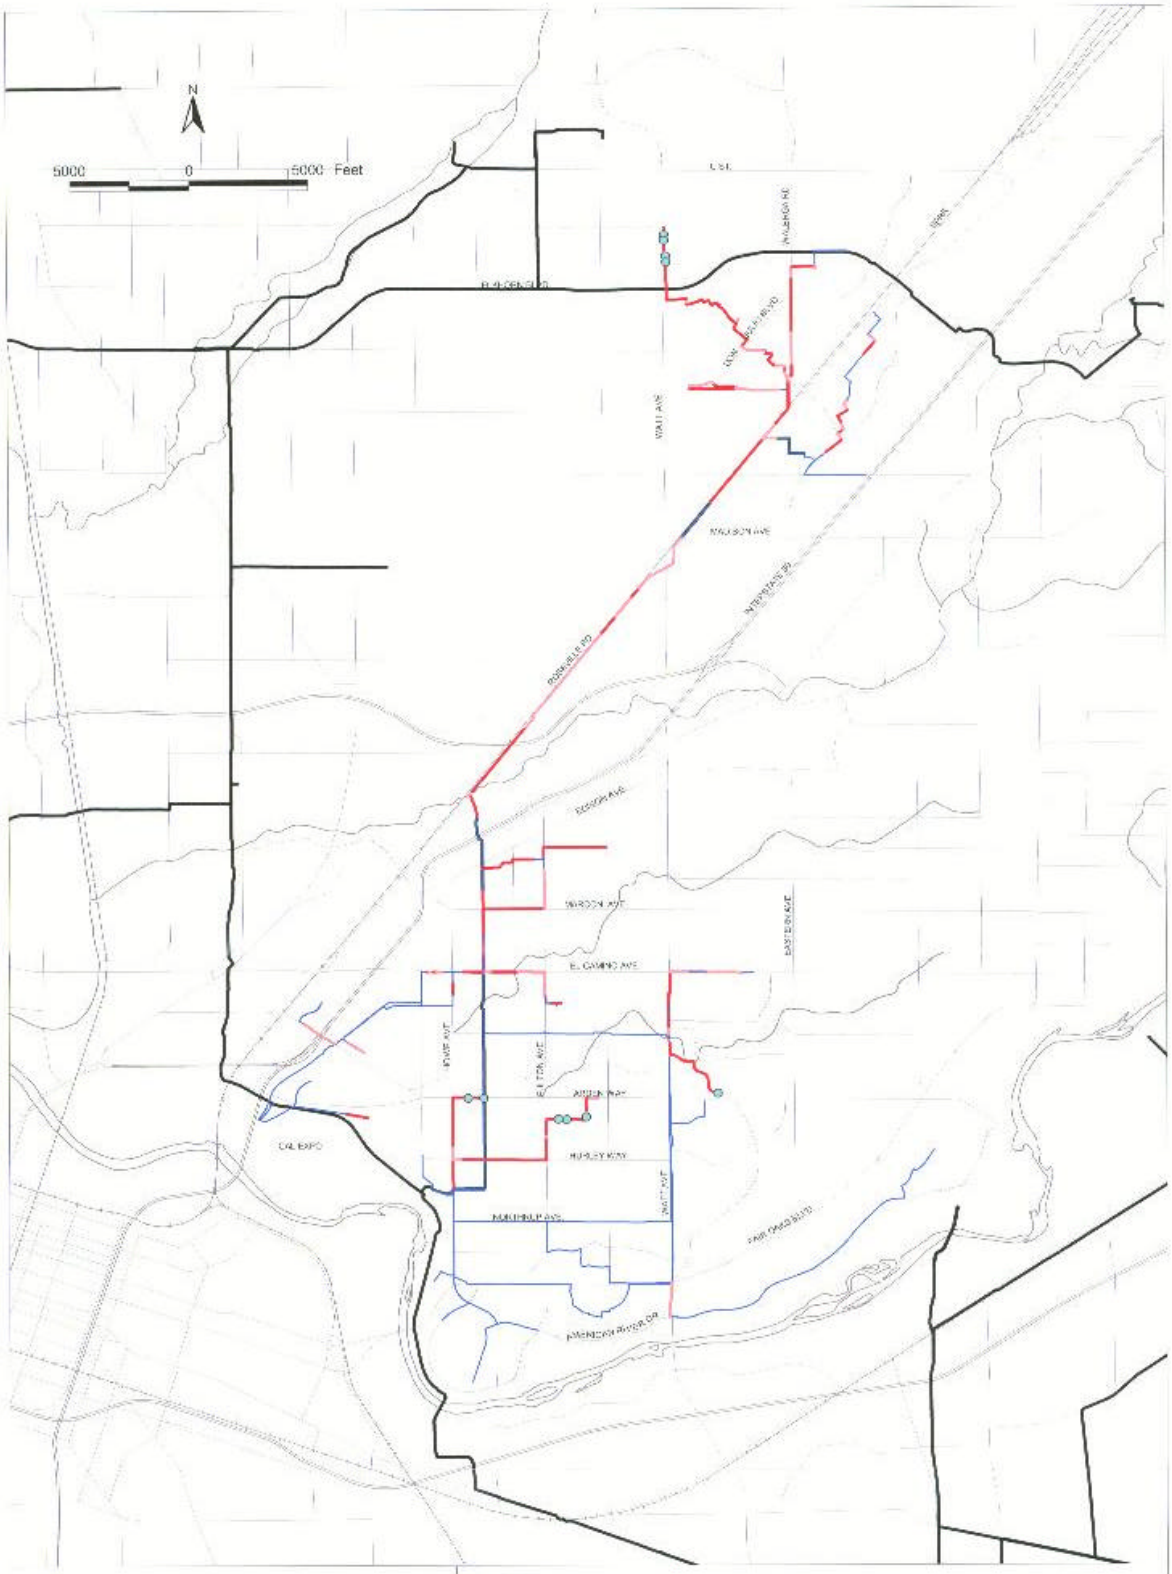

Legend

- Throttle surcharge
- Back-up Surcharge
- No surcharge
- Potential Manhole Overflow
- Existing Interceptors

MONTGOMERY WATSON

CSD-1 SEWERAGE FACILITIES EXPANSION MASTER PLAN

Arden / North Highlands Model Results
For 10-Year Design Storm
Existing Flows

FIGURE 5-3A